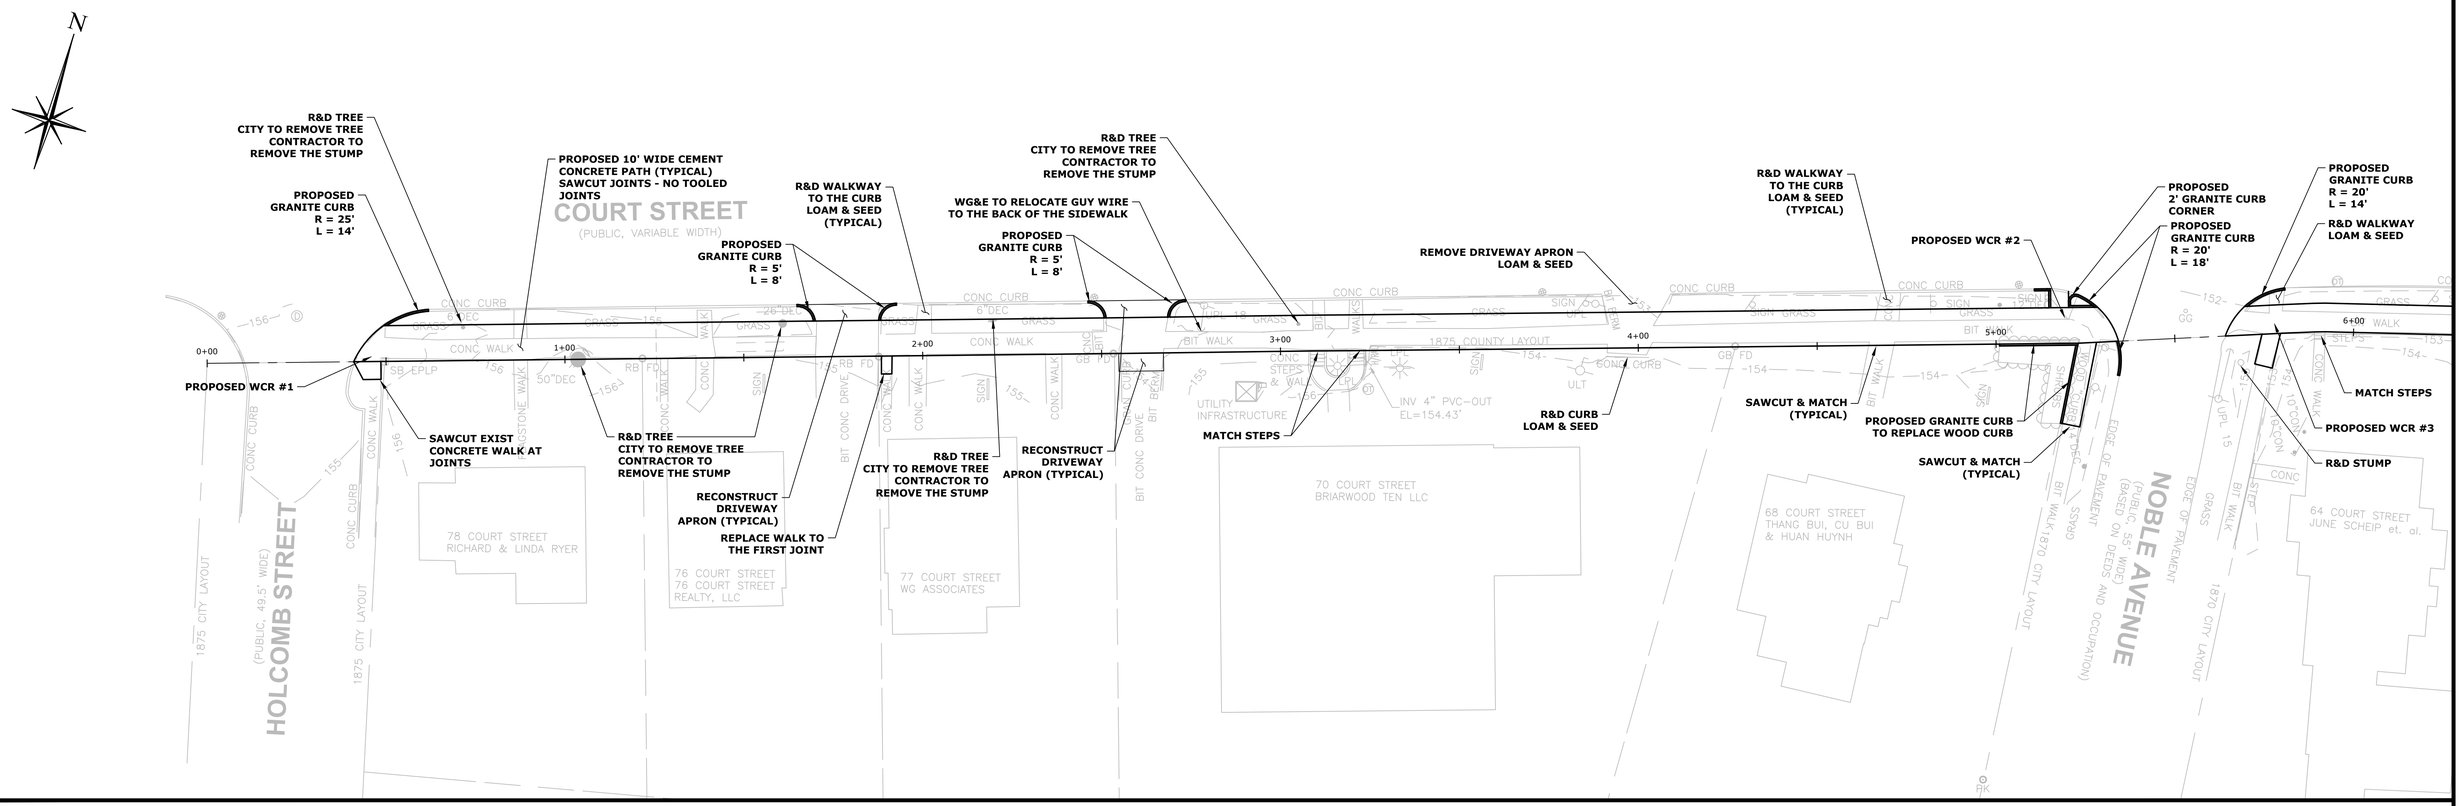

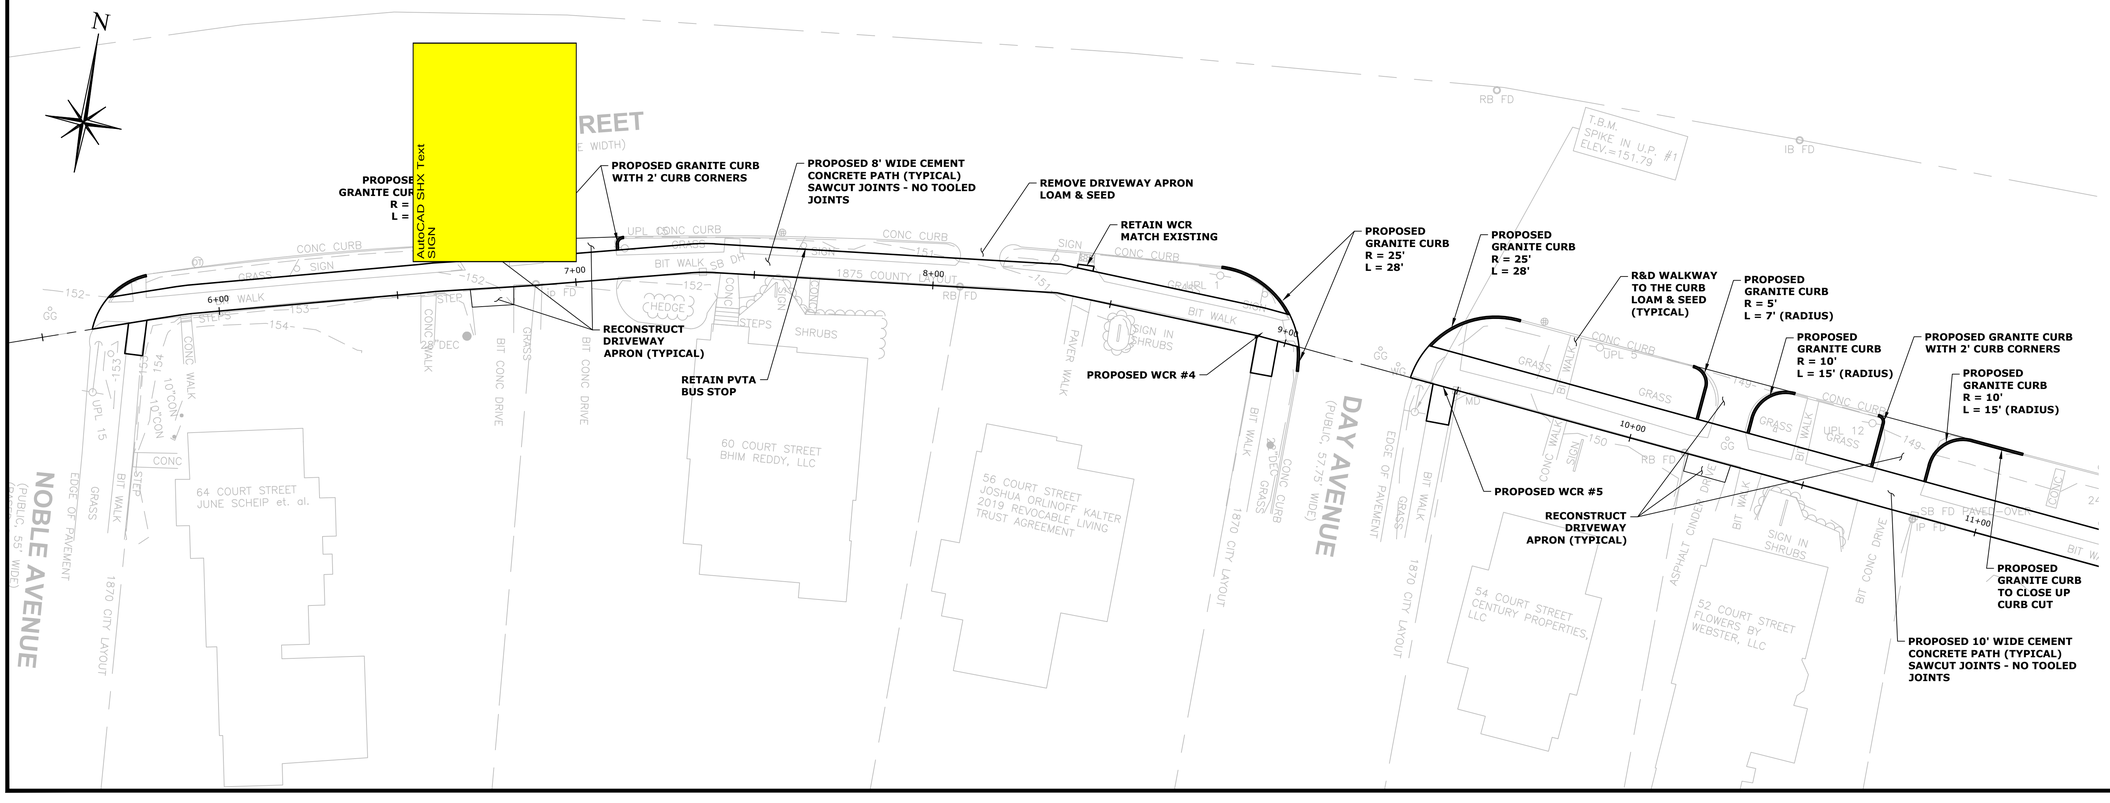

Firm Name and Address

CITY OF WESTFIELD

Project Name and Address

COURT STREET
PROPOSED SEPARATED PATH
WESTFIELD, MA

Prepared by:
JJC

Project	Sheet
COURT ST PATH	1
Date: JANUARY 2021	
Scale: 1"=20'	

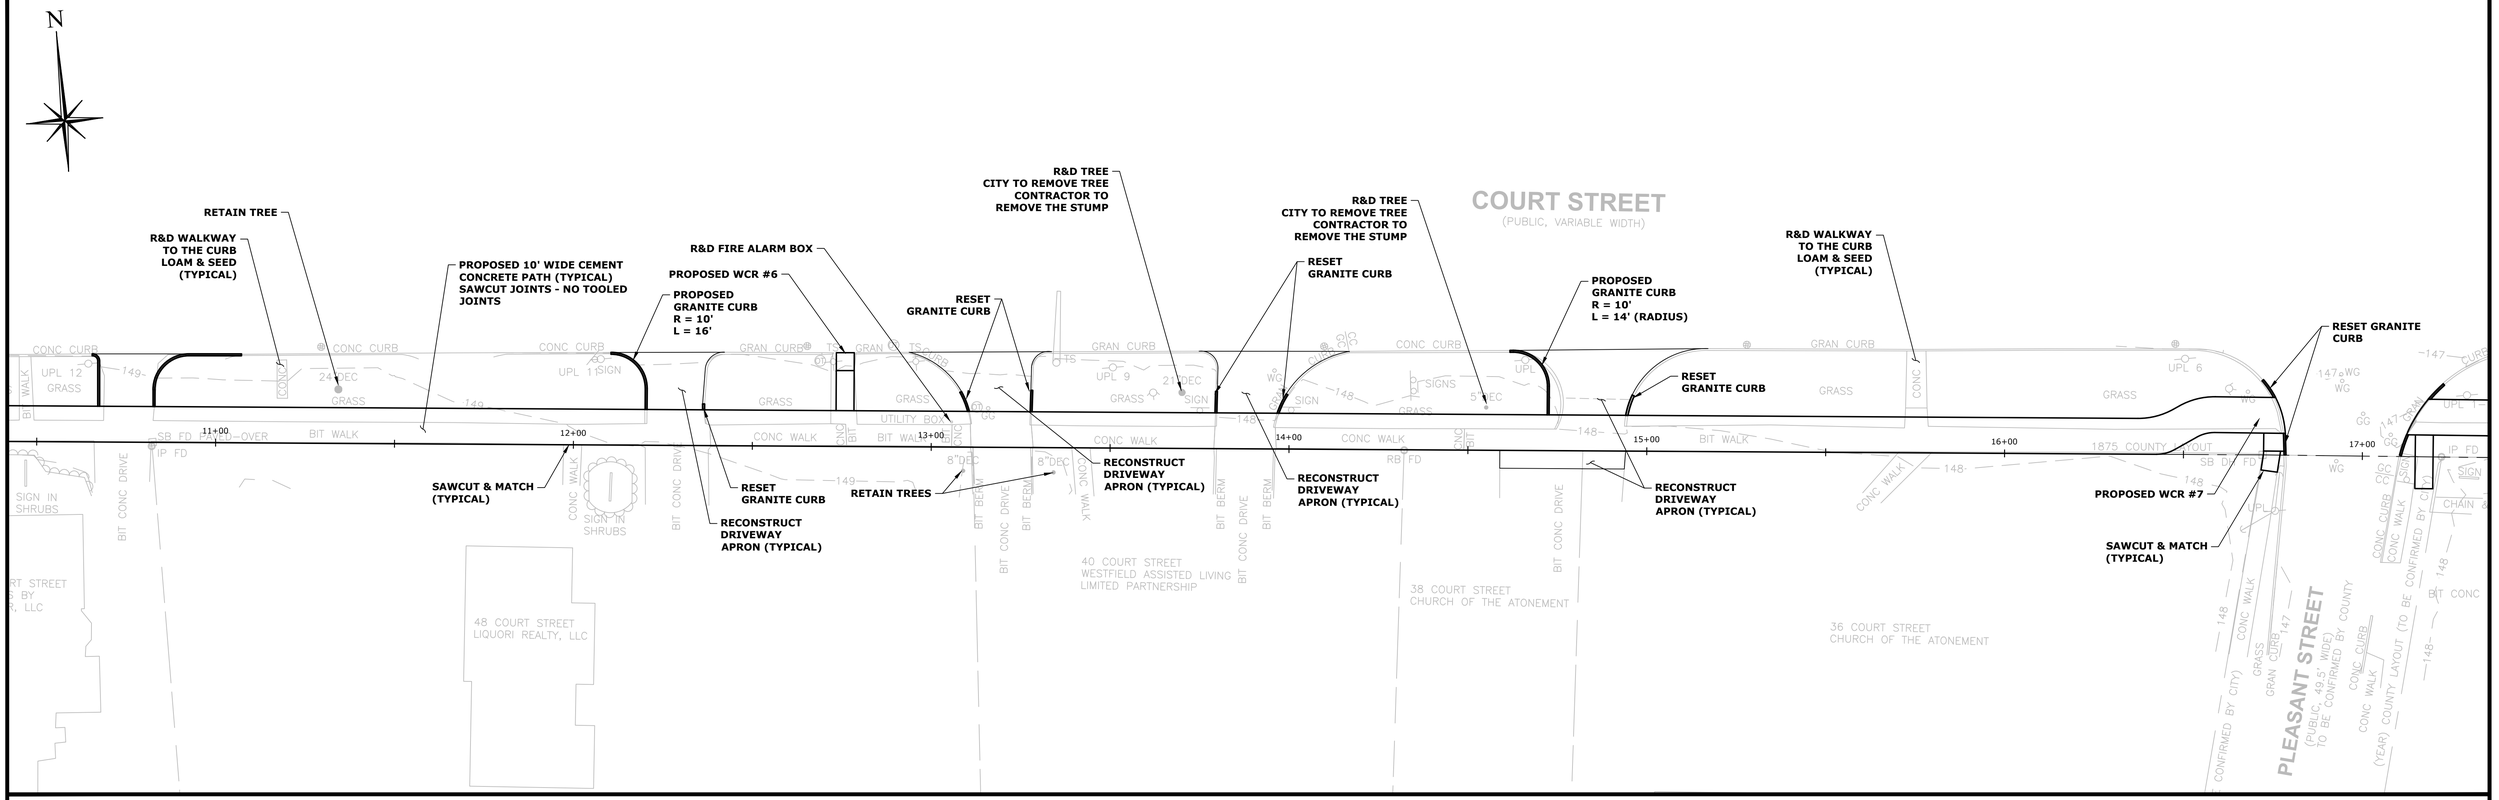

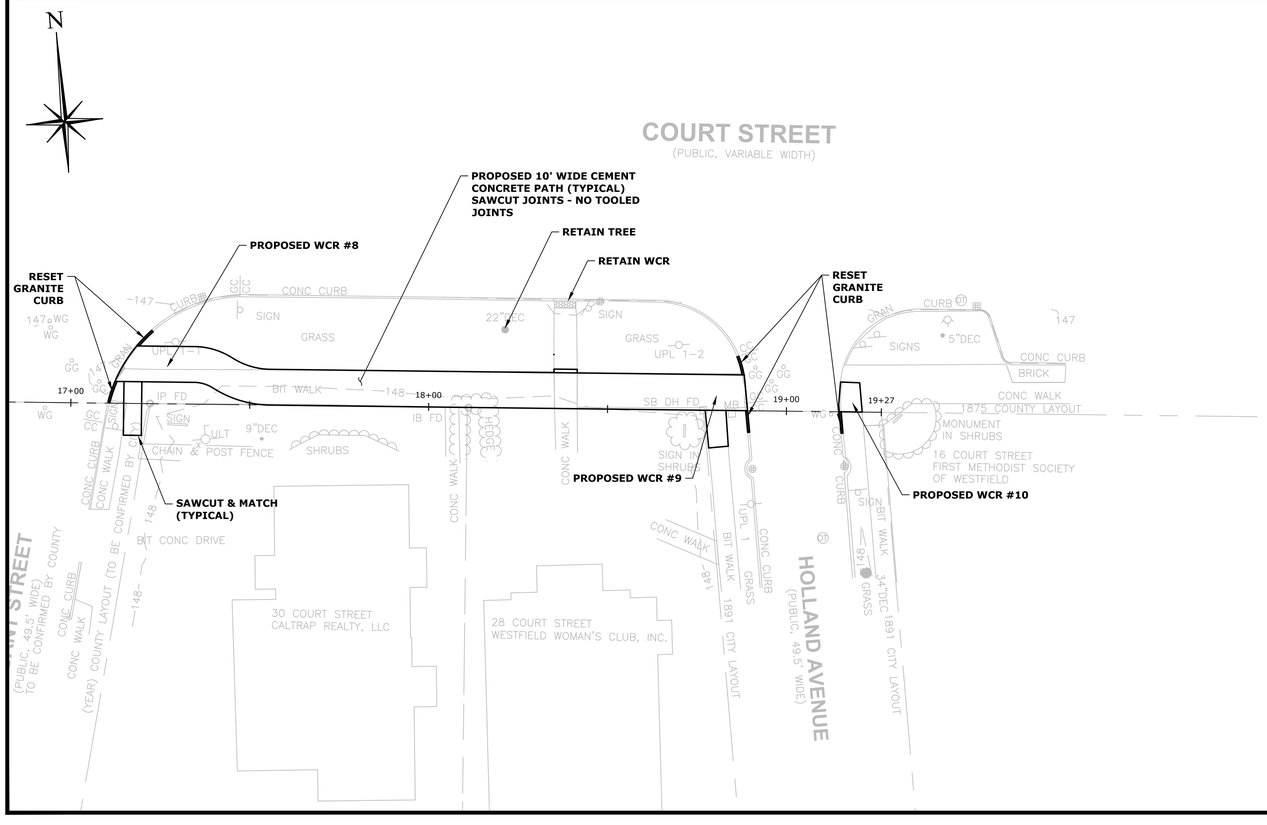

Firm Name and Address

CITY OF WESTFIELD

Project Name and Address

COURT STREET
PROPOSED SEPARATED PATH
WESTFIELD, MA

Prepared by:
JJC

Project	Sheet
COURT ST PATH	2
Date: JANUARY 2021	
Scale: 1"=20'	